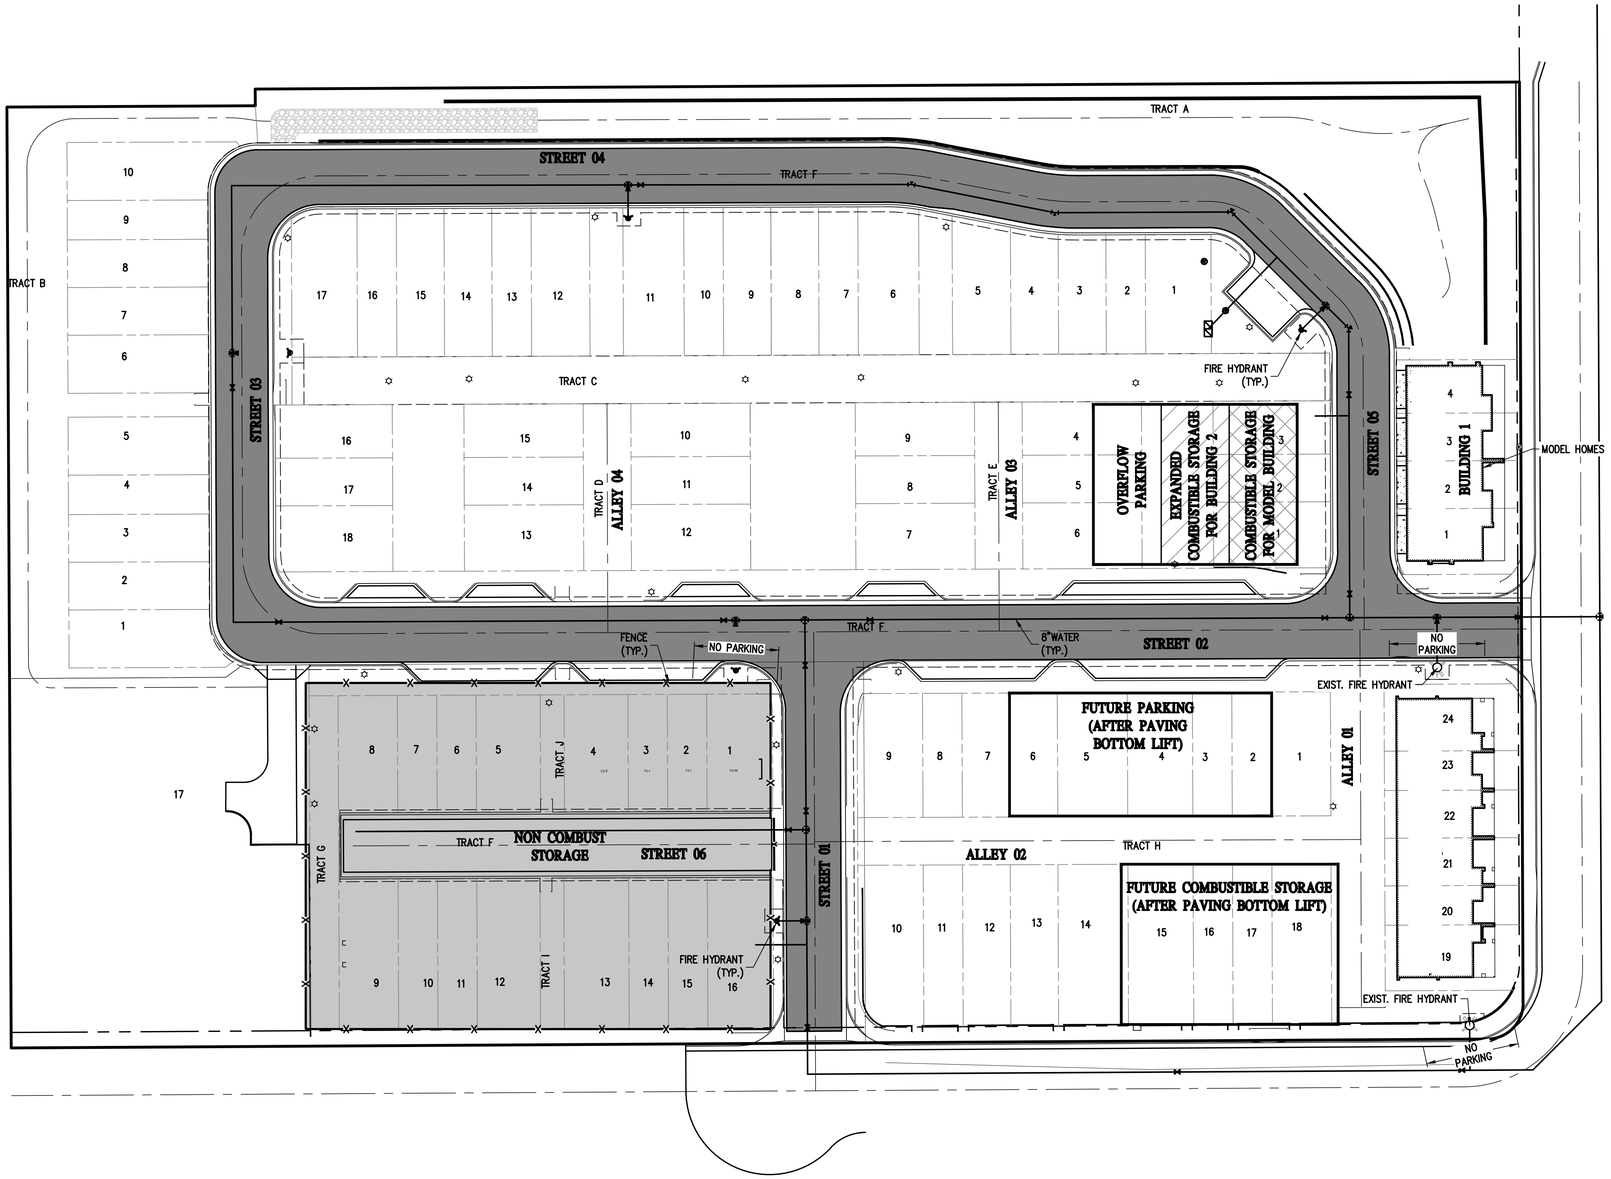

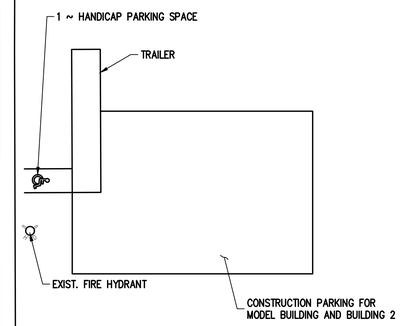

NOTES:

1. ON SITE CONTACT:

2. SITE COMPLETION DATE (BOTTOM LIFT AND HYDRANTS INSTALLED/SERVICEABLE)– APRIL 2019
3. CONSTRUCION FENCE IS TO BE PLACED AROUND PERIMETER OF SITE.
4. CONSTRUCTION ACCESS WILL OCCUR AT DESIGNATED OPENINGS AT THE CONSTRUCTION FENCE.
5. EMERGENCY LANES MARKED AS REQUIRED BY WMFD
6. WORKER AND SUB–CONTRACTOR PARKING AREAS– DESIGNATED LOCATION, DESIGNATED ON STREET AREAS, AND BEHIND THE SALES AND CONSTRUCTION TRAILER.
7. NO PARKING WILL BE ALLOWED IN FIRE LANES AND IN FRONT OF FIRE HYDRANTS.

FIRE FLOW DATA

BLOCK 1, BLOCK 2 (UNITS 6–17), BLOCK 4, BLOCK 5, BLOCK 6

TOTAL FIRE FLOW REQUIRED IS 1,500 GPM MINIMUM AT 20 PSI RESIDUAL PRESSURE FOR 2 HOURS.

THIS FLOW MUST BE PROVIDED FROM A MINIMUM OF 1 HYDRANT. EACH FIRE HYDRANT MUST SUPPLY 1,500 GPM AT 20 PSI RESIDUAL PRESSURE.

CODE USED FOR ANALYSIS: 2009 IFC 2011 AMENDMENTS
CONSTRUCTION TYPE: V–A
FIRE FLOW CALCULATED AREA: 2090 SF
THESE UNITS WILL NOT BE SPRINKLERED.

BLOCK 2 (UNITS 1–5) AND BLOCK 3 (UNITS 1–18)

TOTAL FIRE FLOW REQUIRED IS 1,500 GPM MINIMUM AT 20 PSI RESIDUAL PRESSURE FOR 2 HOURS.

THIS FLOW MUST BE PROVIDED FROM A MINIMUM OF 1 HYDRANT. EACH FIRE HYDRANT MUST SUPPLY 1,500 GPM AT 20 PSI RESIDUAL PRESSURE.

CODE USED FOR ANALYSIS: 2009 IFC 2011 AMENDMENTS
CONSTRUCTION TYPE: V–A
FIRE FLOW CALCULATED AREA: 2090 SF
THESE UNITS WILL BE SPRINKLERED.

LEGEND

PIPE AND STORAGE YARD

FIRE ACCESS LOOP

N

GRAPHIC SCALE
30 0 30 60
(IN FEET)
1 INCH = 30 FT

811 Know what's below. Call before you dig.

REVISION DESCRIPTION	PREPARED BY	DATE	DESIGNED BY
			DRAWN BY
			CHECKED BY

PREPARED UNDER THE DIRECT SUPERVISION OF